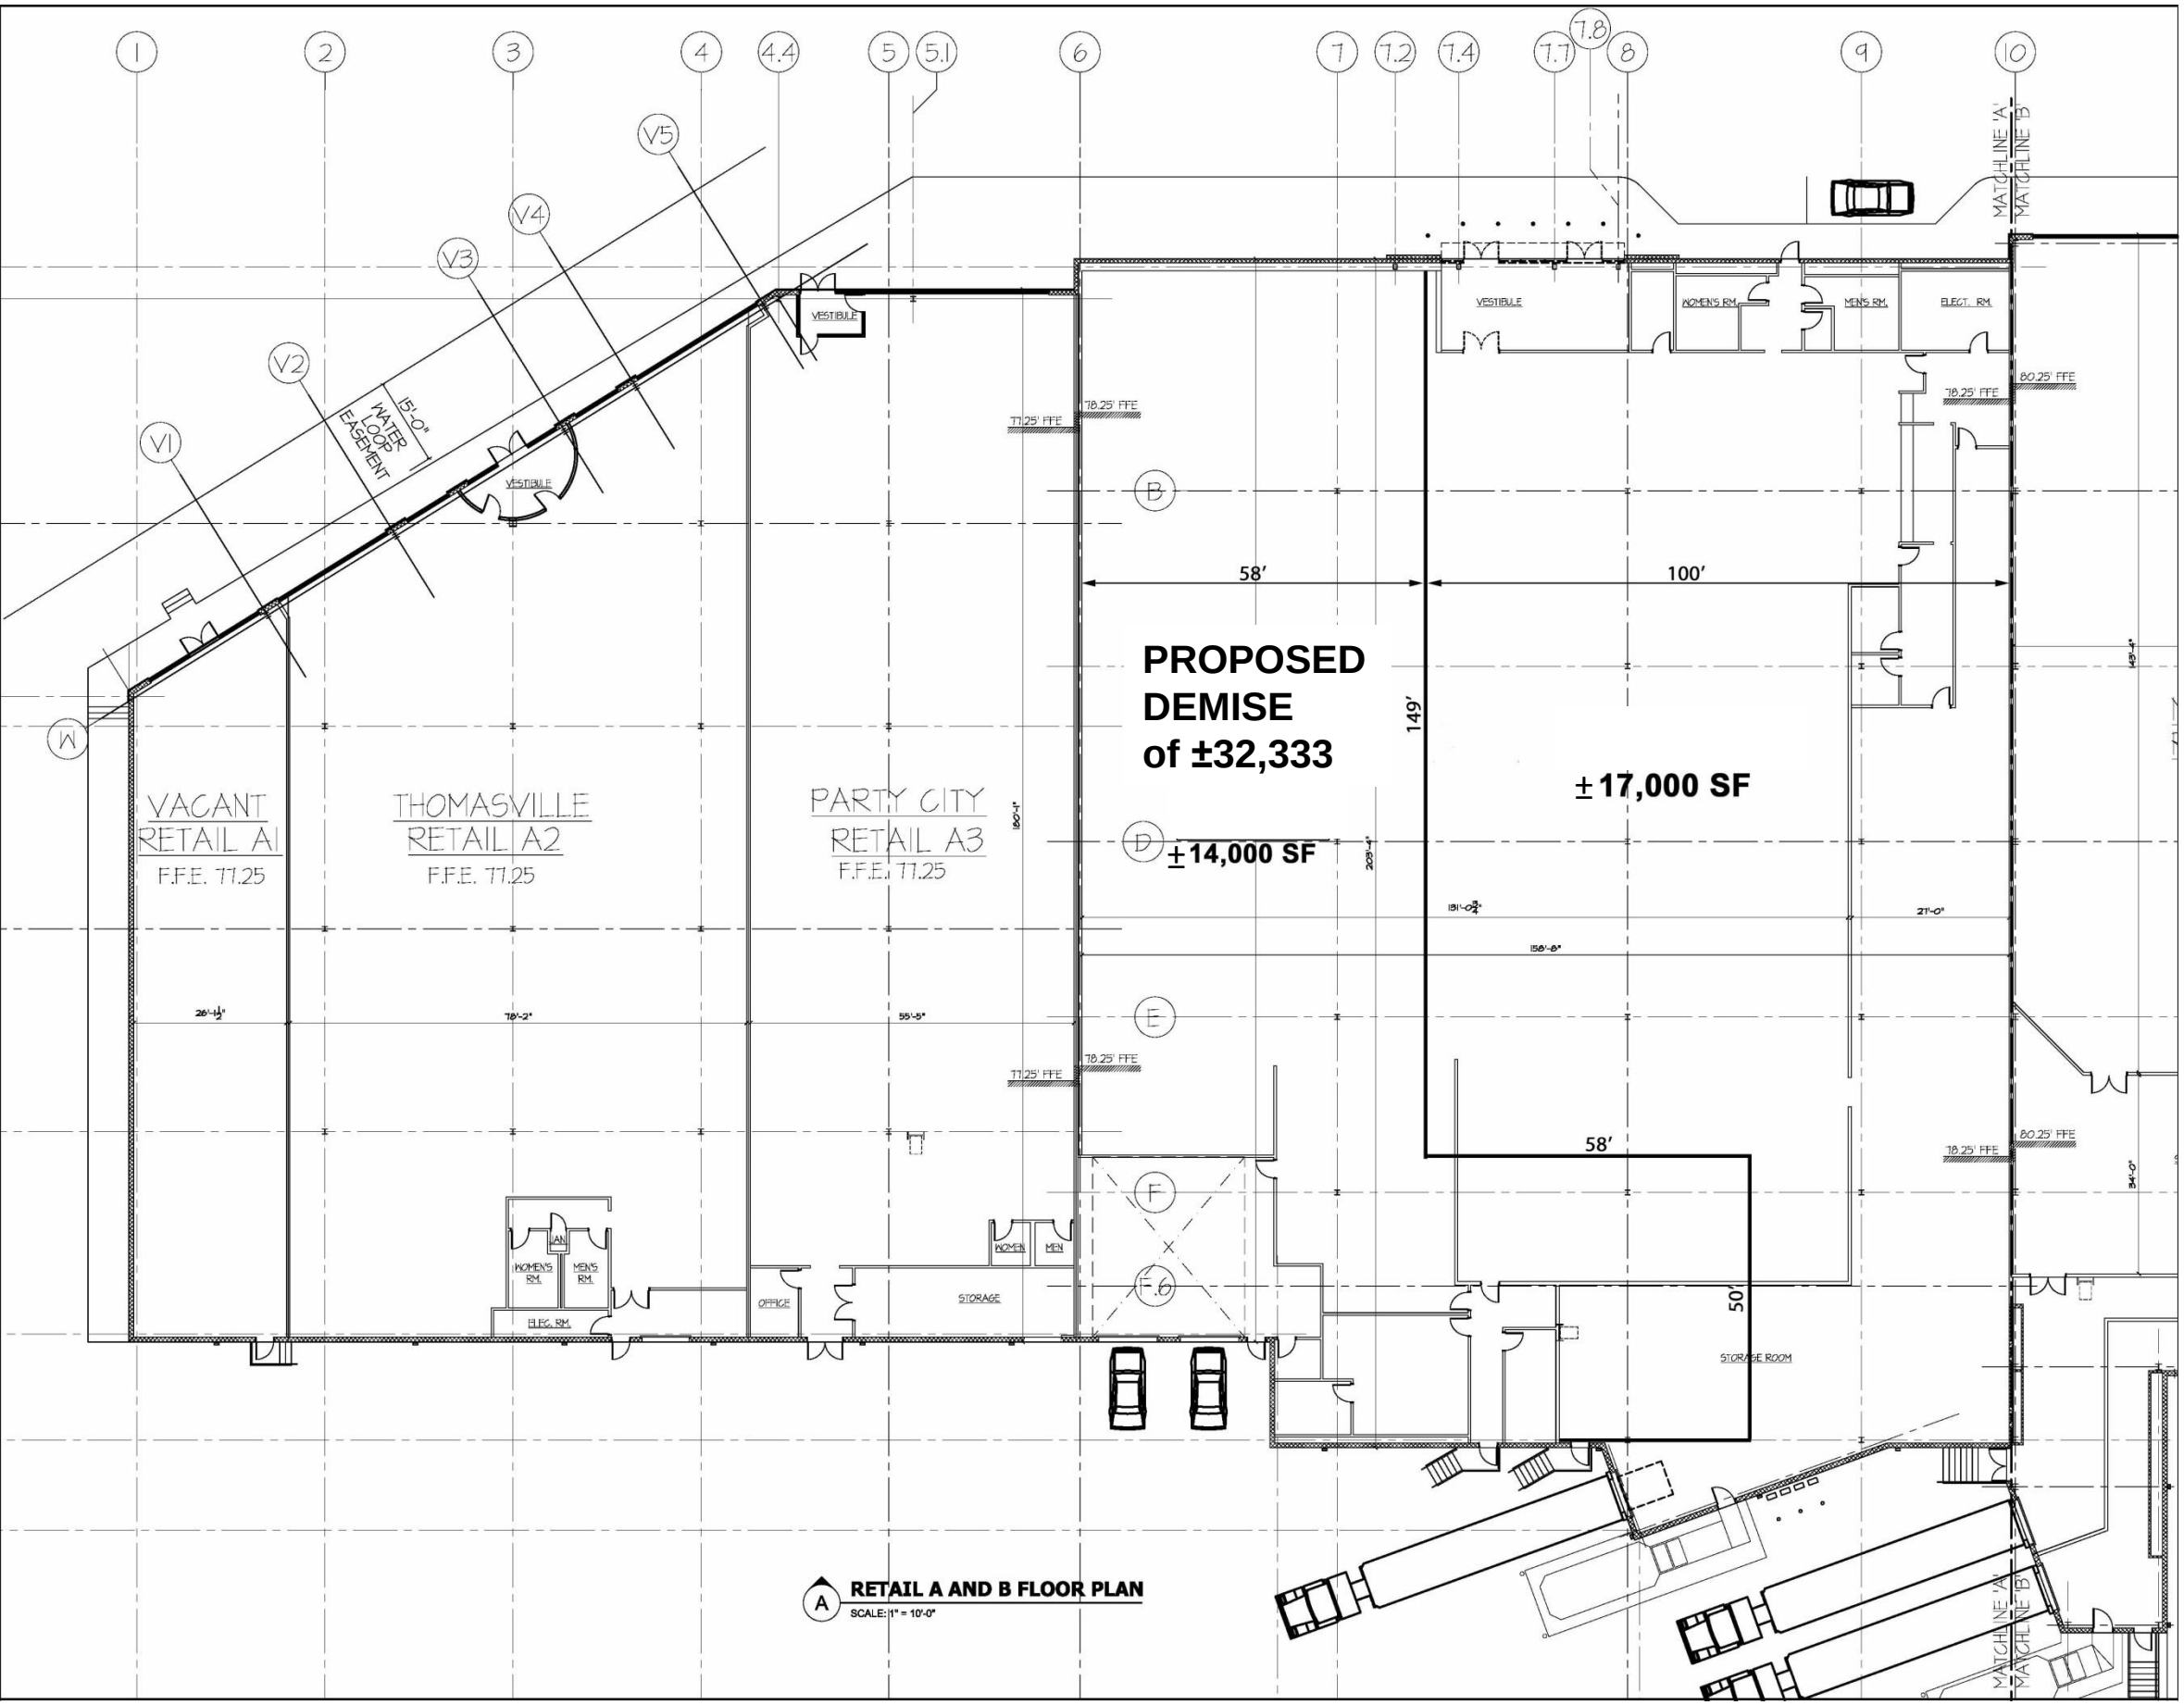

A RETAIL A AND B FLOOR PLAN
SCALE: 1" = 10'-0"

THE IVES - MONTORO GROUP ARCHITECTS

FAIR LAWN OFFICE
14-25 PLAZA RD. S-3-5
FAIR LAWN, NEW JERSEY 07410
201.973.9111
JIVES@IVES-ARCH.COM

SADDLE RIVER OFFICE
150 WEST SADDLE RIVER RD.
SADDLE RIVER, NEW JERSEY 07458
201.760.1300
MAIL@MONTOROGROUP.COM

PROJECT:
WOODBRIDGE CROSSING
GREEN ST., QUALITY WAY & NJSH US ROUTE 1
WOODBRIDGE, NEW JERSEY

OWNER/ APPLICANT:

DRAWING TITLE:
RETAIL A & B FLOOR PLAN (PART A)

RELEASE STATUS OF DRAWING	DATE:
X FIELD MEASURE	10-14-11
DESIGN DEVELOPMENT	
CLIENTS APPROVAL	
BID SET	
CONSTRUCTION DWGS. SET	
ISSUED TO:	DATE:

REVISIONS

NO	DATE	DWN	CHK	REMARKS

DO NOT SCALE DRAWINGS
THESE PLANS ARE THE PROPERTY OF THE ARCHITECT AND MAY NOT BE COPIED, RE-USED, OR ALTERED WITHOUT HIS APPROVAL

DATE:	10-18-11
DRAWN/CHECKED:	MR/ JM
SCALE:	AS NOTED
PROJECT NUMBER:	2011-
DRAWING N0:	A1.1