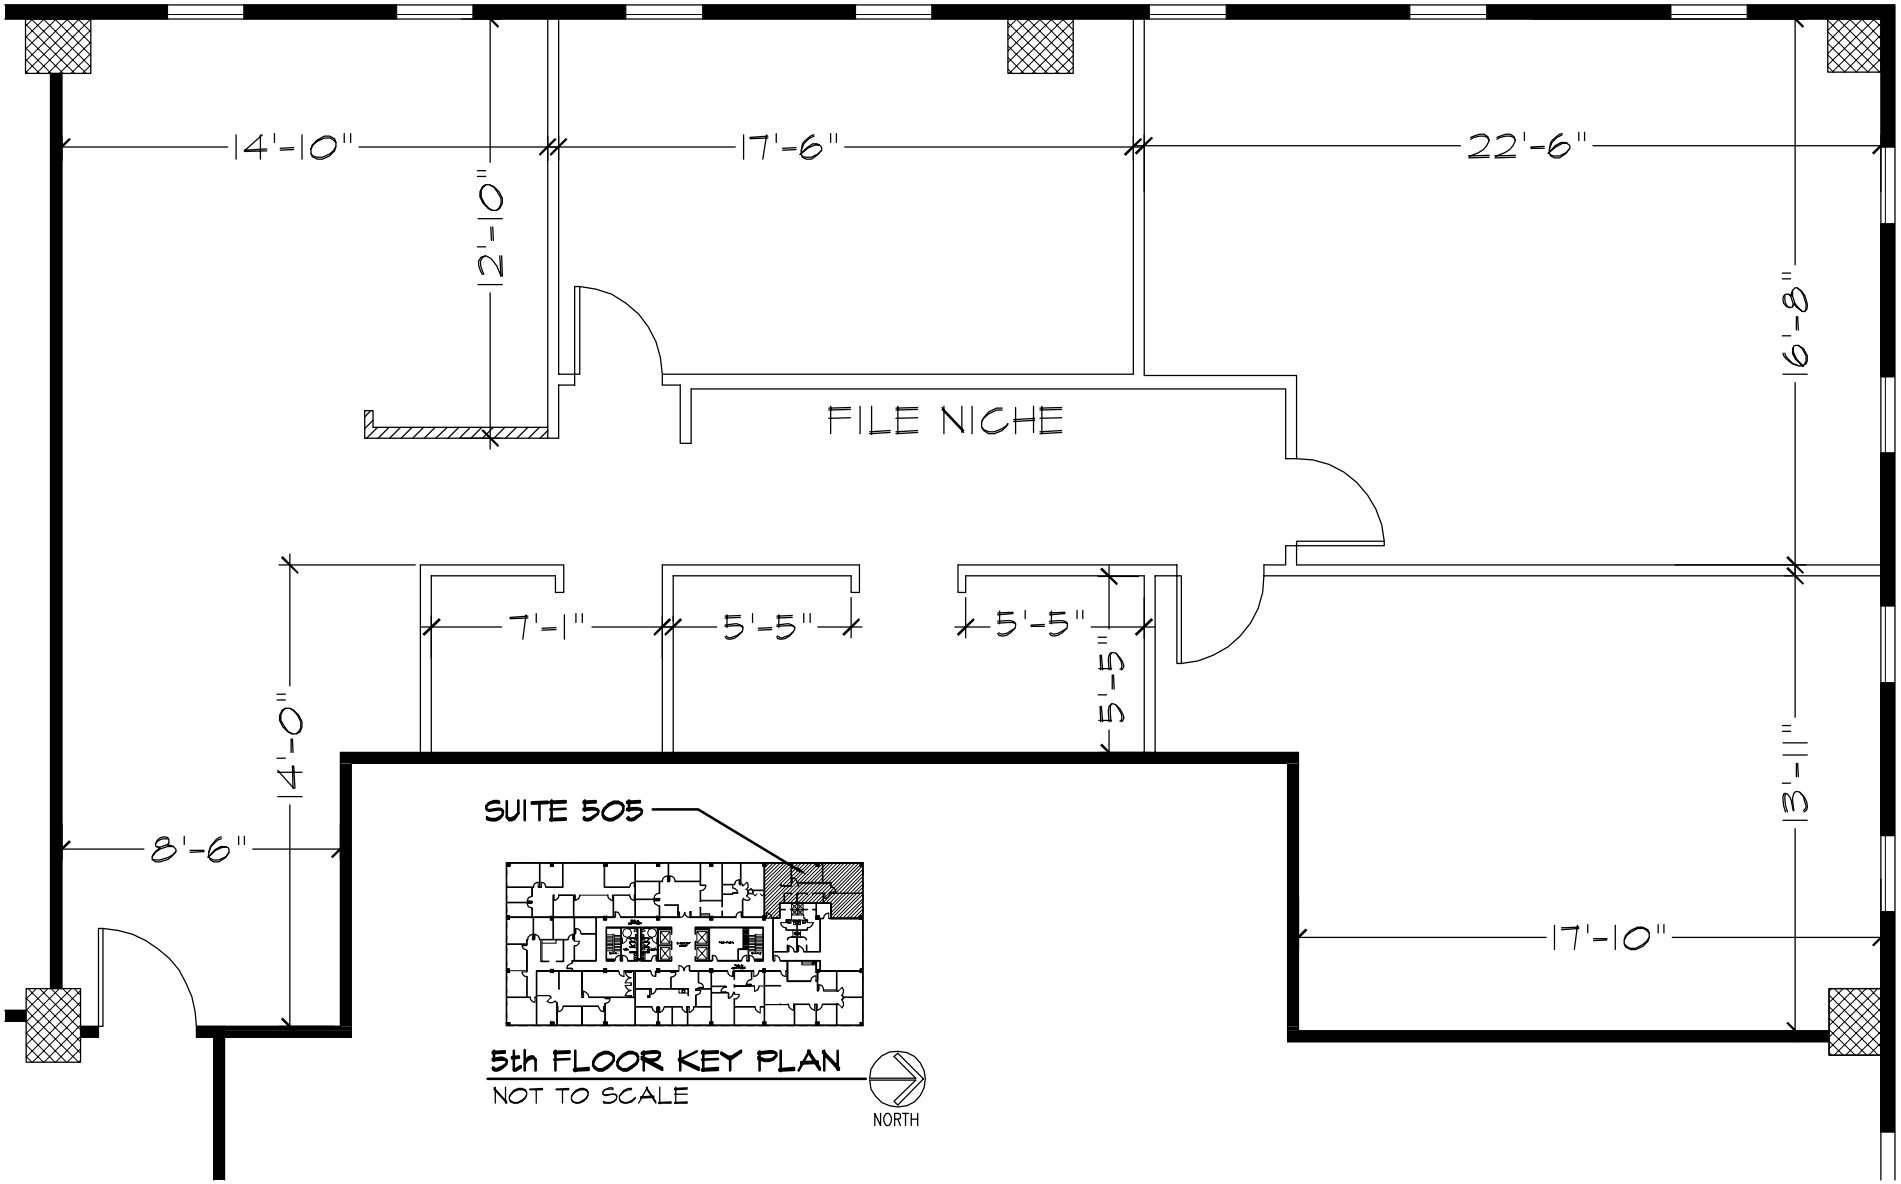

PROJECT NAME:	SHEET NAME:	DATE:	
AVAILABLE SUITE SUITE 505 - 5TH FLOOR TIMES BUILDING 1000 N. ASHLEY DRIVE TAMPA, FLORIDA 33602	FLOOR PLAN	12.17.2011	WDA DESIGN GROUP INCORPORATED 16057 WEST TAMPA PALMS BLVD #160 . TAMPA . FLORIDA 33647 TELEPHONE 813 . 988 . 2800 FL LIC. AA26000753
	SCALE: NOT TO SCALE ALL ROOM SIZES ARE APPROXIMATE	PROJ.NO: 516300	

© COPYRIGHT 2011 WDA DESIGN GROUP, INC.