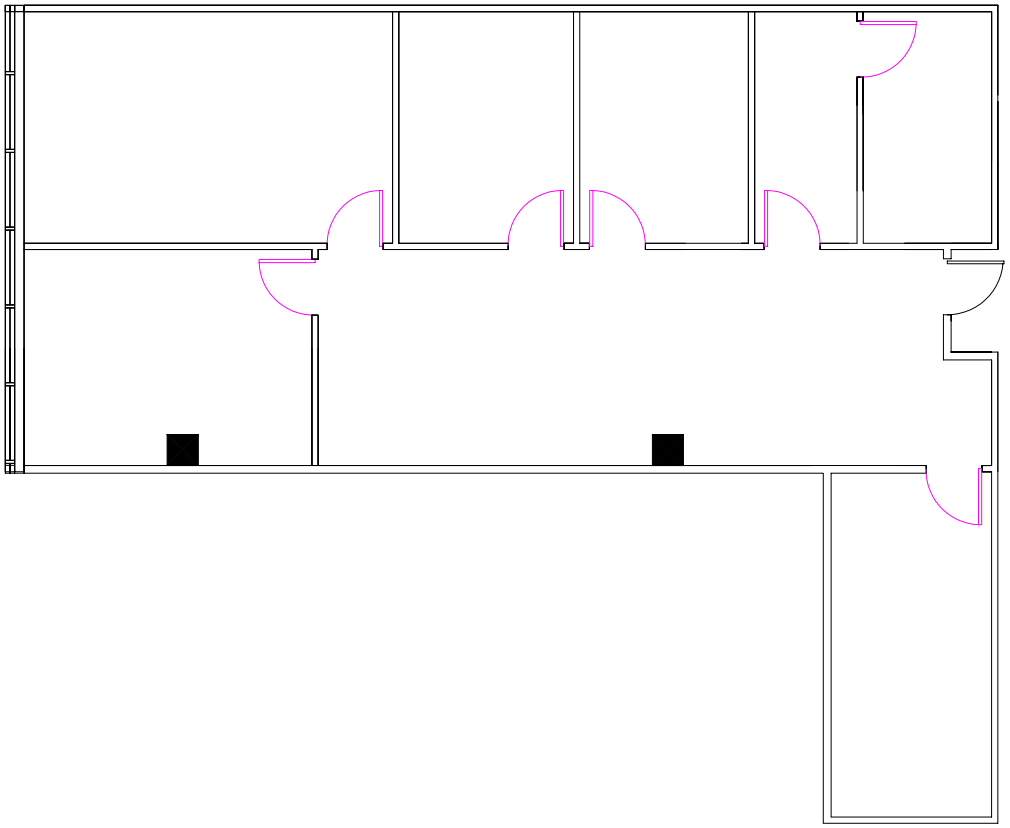

Space Plan 120
Scale: NTSC

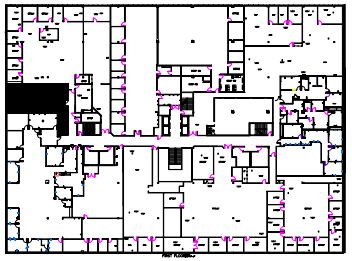

1st FLOOR
KEY PLAN
scale: NTSC

PROJECT
NORTH

Denholtz

14 Cliffwood Ave
Matawan,NJ 07747
TEL: 732-388-3000
FAX: 732-381-2834
www.Denholtzassociates.com

ISSUE

NO.	DATE	DESCRIPTION	INT.

REVISION

NO.	DATE	DESCRIPTION	INT.
1.	12/3/12		
2			
3			
4			

Project:

Project Number: DEN-4117-1120	Scale: AS NOTED
Drawn By:	Approved By:

Drawing Name:
270 Sylvan Avenue
Suite - 1120
Gsf - 1,902

Drawing Number:
4117-120