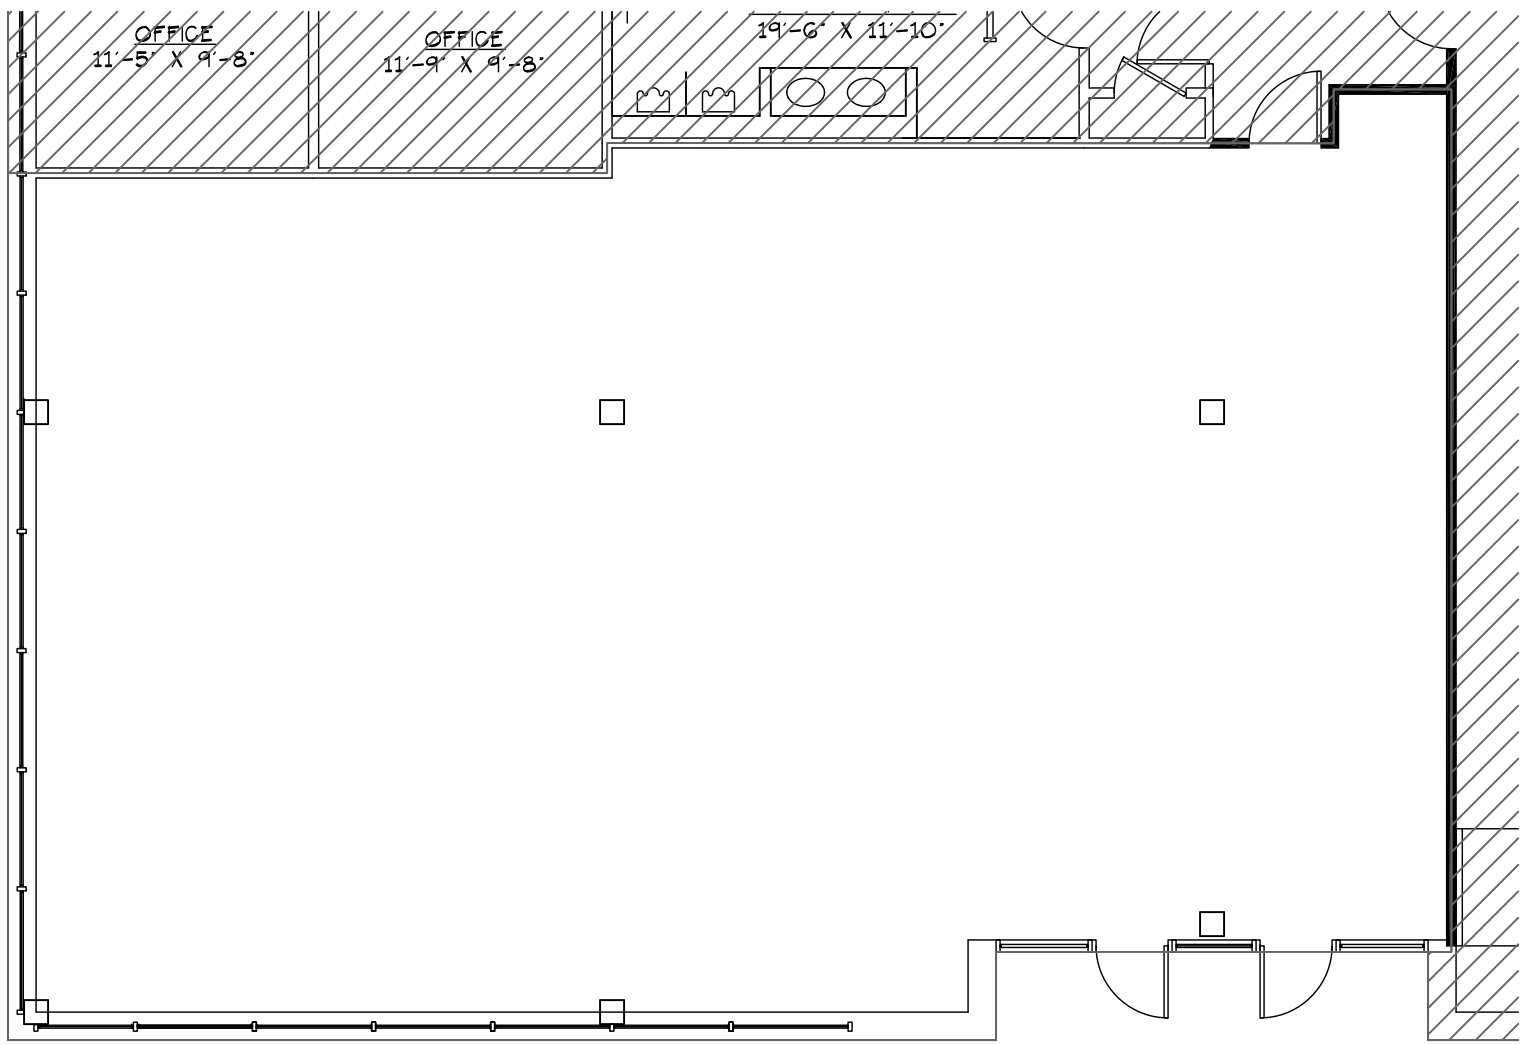

FIRST FLOOR PLAN

SCALE: 1/8"=1'-0"

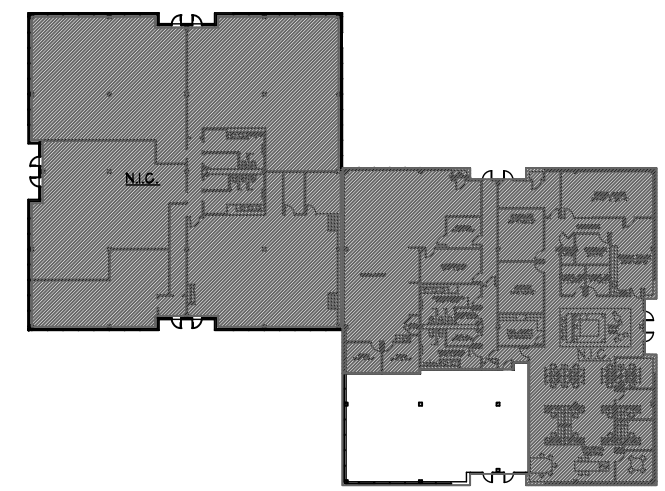

KEY PLAN

N.T.S.

2,426 RSF

NO.	REVISION	DATE

MARKETING PLAN

REMAINING SPACE

BUILDING 9

1090 KING GEORGES POST RD.
EDISON, NJ

Rotwein+Blake
ASSOCOATED ARCHITECTS, P.A.
16 Nordon Road, Livingston, NJ 07039 rb-arch.com
PH: 973.740.9755 Fax: 973.740.9766
E - Mail: info@rb-arch.com

2-26-18

9611.84	T.M. DWN. BY	DATE	MK1.1	OF 1
PROJECT NO.	C.B. CHECKED	NOTED SCALE	DRAWING NO.	