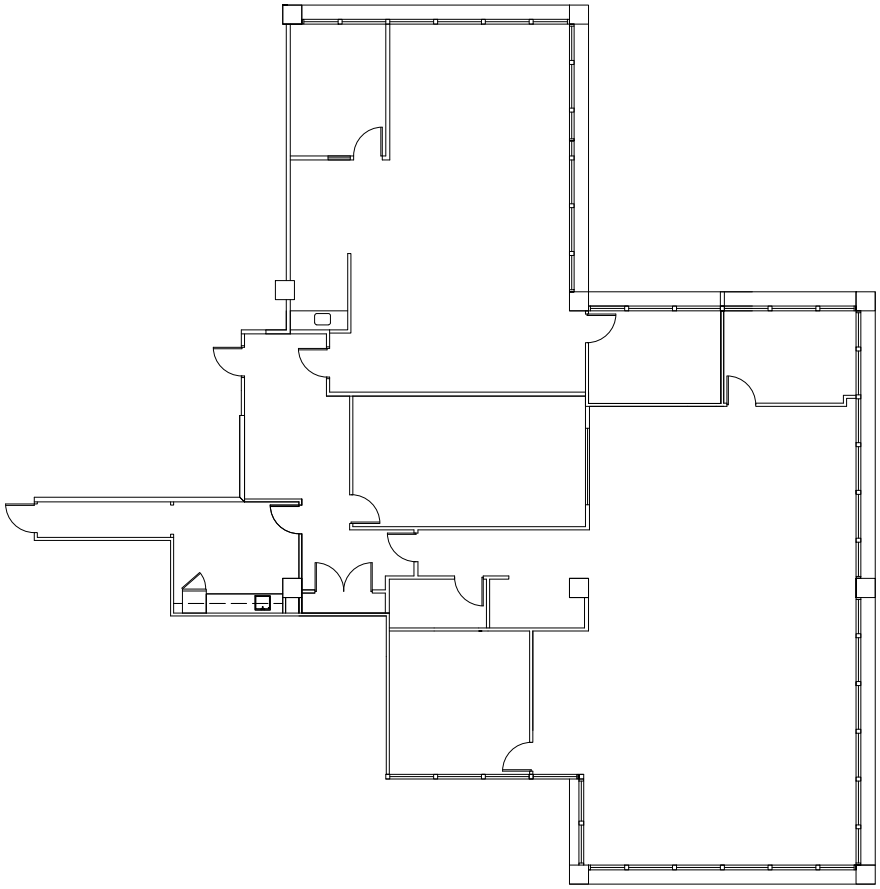

SPACE PLAN 200/230
Scale:NTSC

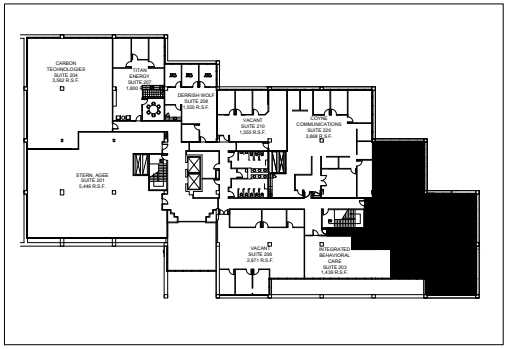


KEY PLAN
2ND FLOOR
scale: NTSC

PROJECT NORTH

DENHOLTZ ASSOCIATES


Denholtz

116 Chestnut St.
Red Bank,NJ 07701
TEL: 732-388-3000
FAX: 732-381-2834

www.Denholtzassociates.com


ISSUE

| NO. | DATE | DESCRIPTION | INT. |
|---|---|---|---|
| | | | |

REVISION

| NO. | DATE | DESCRIPTION | INT. |
|---|---|---|---|
| 1. | 1/12/11 | | |
| 2 | 4/08/19 | | |
| 3 | | | |
| 4 | | | |

Project:

| Project Number: | Scale: |
|---|---|
| DEN-4166-200/230 | AS NOTED |
| Drawn By: | Approved By: |

Drawing Name:
150 Morristown Road
SUITE 200/230
GSF 5,090

Drawing Number:
4166-200/230