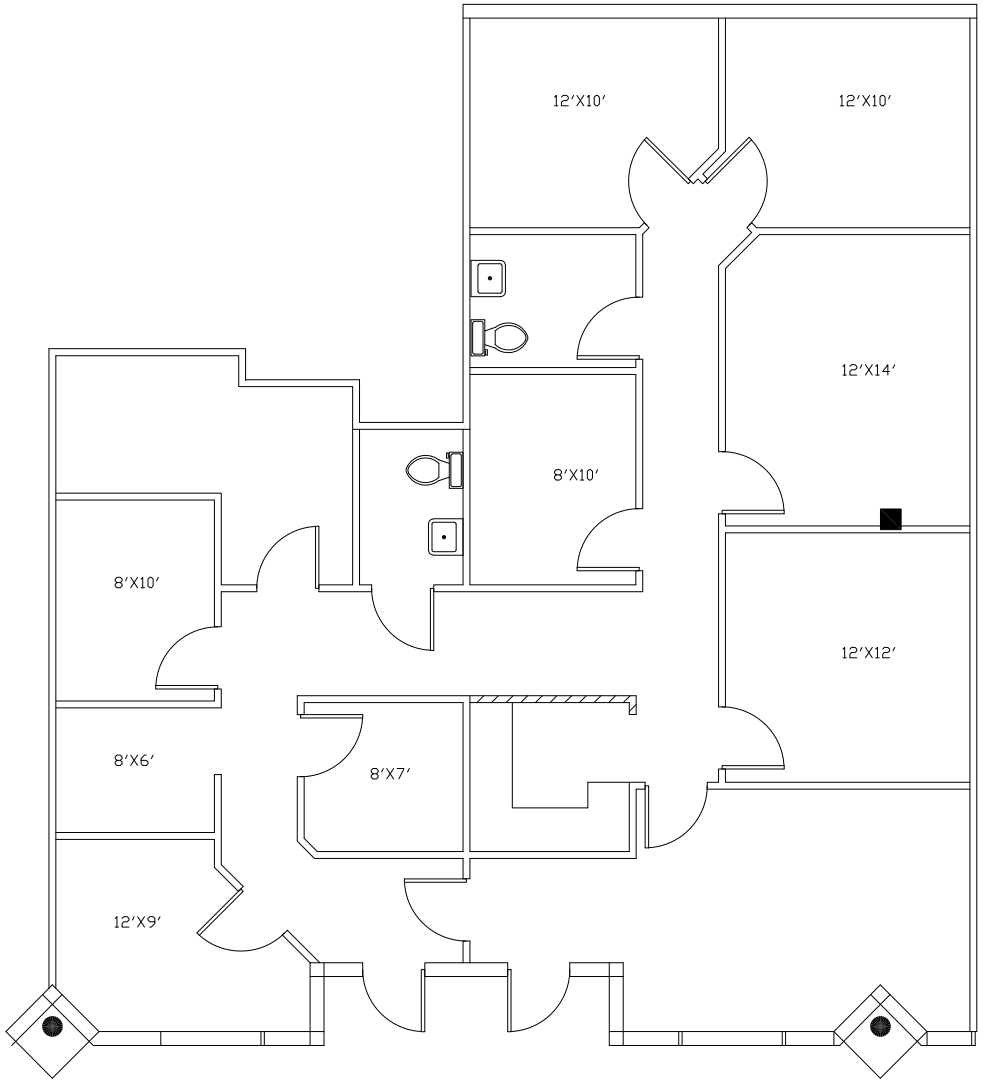

Space Plan N. Bldg 908
Scale: NTS

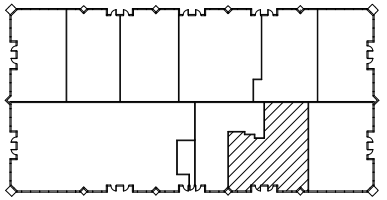

KEY PLAN
scale: NTS

PROJECT NORTH

DENHOLTZ PROPERTIES

116 Chestnut Street,Suite 102
Red Bank, NJ 07701
TEL: 732-388-3000
FAX: 732-381-2834

www.denholtz.com

ISSUE

NO.	DATE	DESCRIPTION	INT.

REVISION

NO.	DATE	DESCRIPTION	INT.
1.	07/12/10		
2	02/27/12		
3	06/12/19		
4			

Project:

Project Number: DEN - 131c - N	Scale: AS NOTED
Drawn By:	Approved By:

Drawing Name:
Oaktree Associates
Bldg 908 Suite N
Gsf - 2,050

Drawing Number:
131c - N