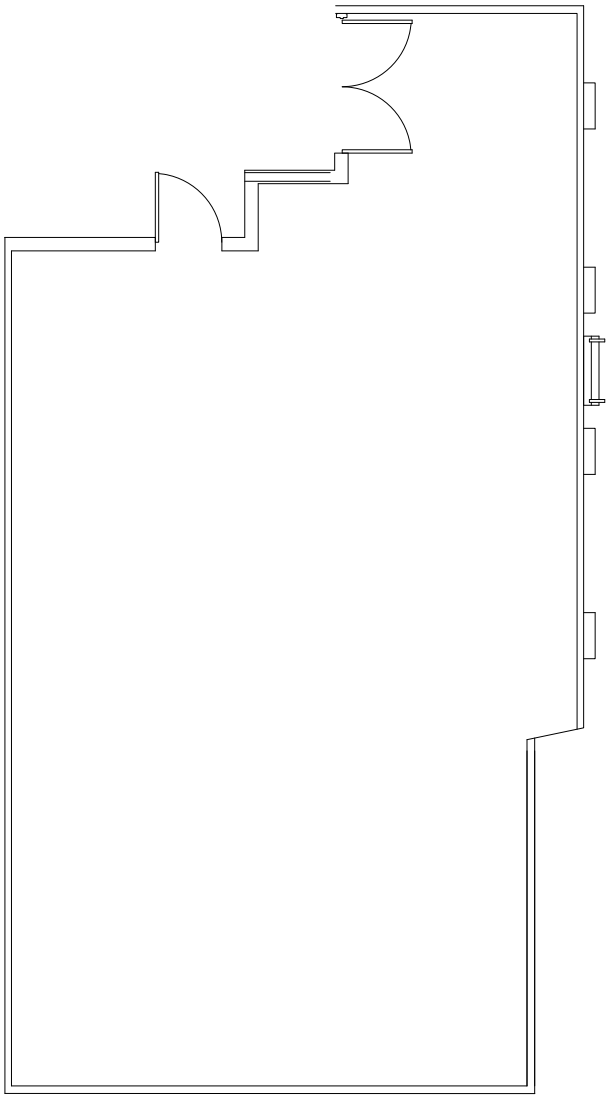

Space Plan 50R6
Scale: NTS

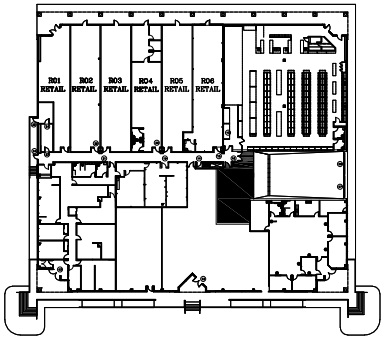

KEY PLAN
scale: NTS

PROJECT NORTH

DENHOLTZ PROPERTIES

116 Chestnut Street,Suite 102
Red Bank, NJ 07701
TEL: 732-388-3000
FAX: 732-381-2834

www.denholtz.com

ISSUE

NO.	DATE	DESCRIPTION	INT.

REVISION

NO.	DATE	DESCRIPTION	INT.
1.	07/12/10		
2	02/27/12		
3			
4			

Project:

Project Number:	Scale:
DEN - 131e - 50R6	AS NOTED
Drawn By:	Approved By:

Drawing Name:
Oaktree Associates
Bldg 902 Suite 50R6
Gsf - 1,795

Drawing Number:
131e - 50R6