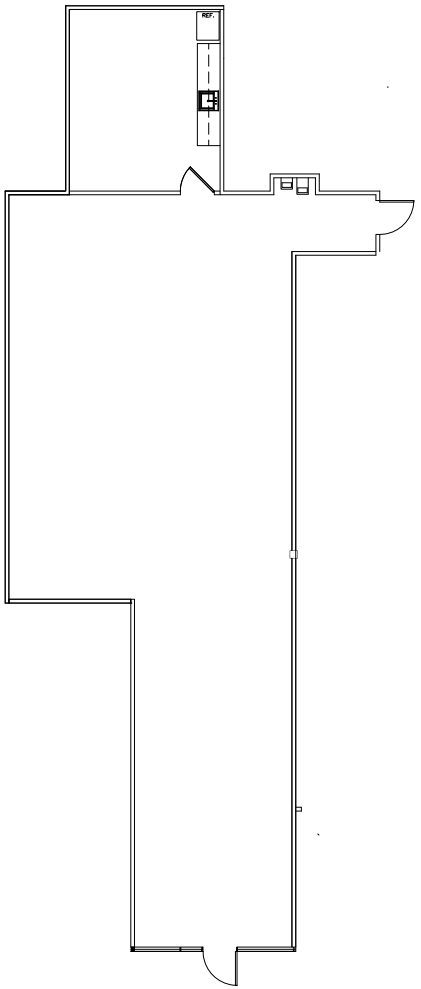

SPACE PLAN 309
Scale: NTS

KEY PLAN
scale: NTS

PROJECT
NORTH

DENHOLTZ
PROPERTIES

116 Chestnut Street, Suite 102
Red Bank, NJ 07701
TEL: 732-388-3000
FAX: 732-381-2834

www.denholtz.com

ISSUE

NO.	DATE	DESCRIPTION	INT.

REVISION

NO.	DATE	DESCRIPTION	INT.
1.			
2			
3			
4			

Project:

Project Number: DEN-5150d309	Scale: AS NOTED
Drawn By:	Approved By:

Drawing Name:
300 Horizon Drive
SUITE 309
GSF 2,191

Drawing Number:
5150d-309